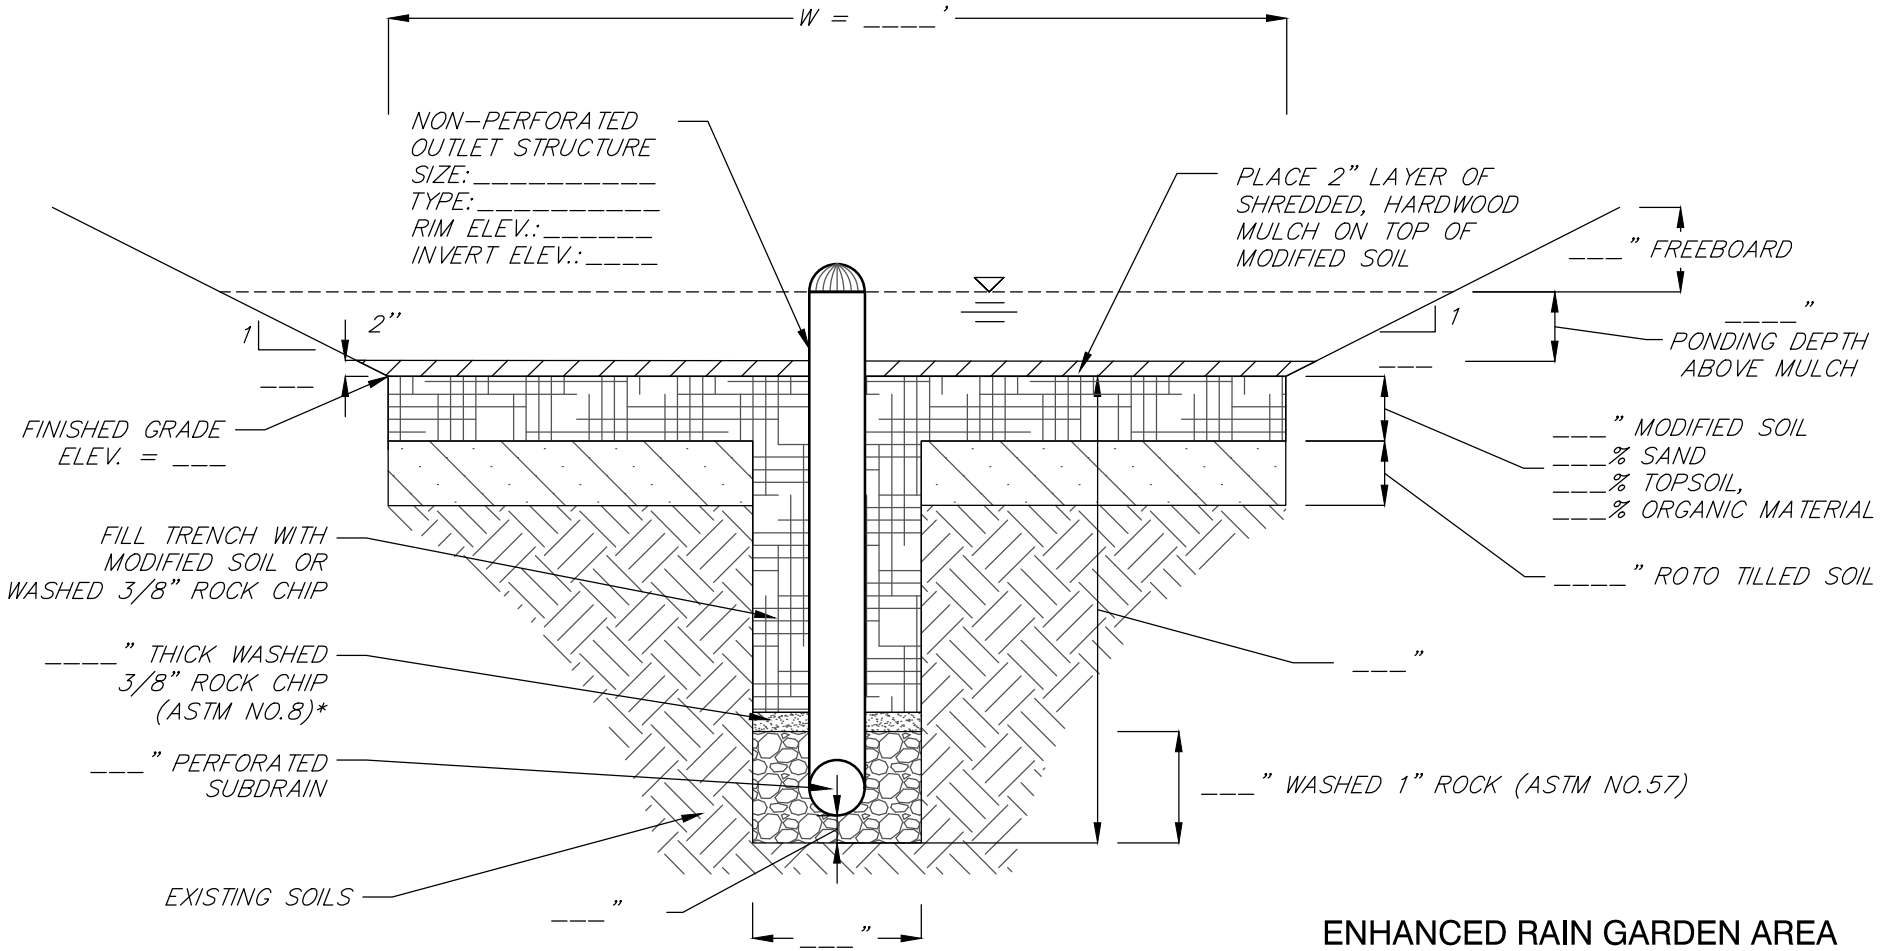

ENHANCED RAIN GARDEN AREA

L ___' x W ___' = _____ SF

* APPLICABLE IF MODIFIED SOIL IS USED TO FILL TRENCH

ENHANCED RAIN GARDEN

NOT TO SCALE